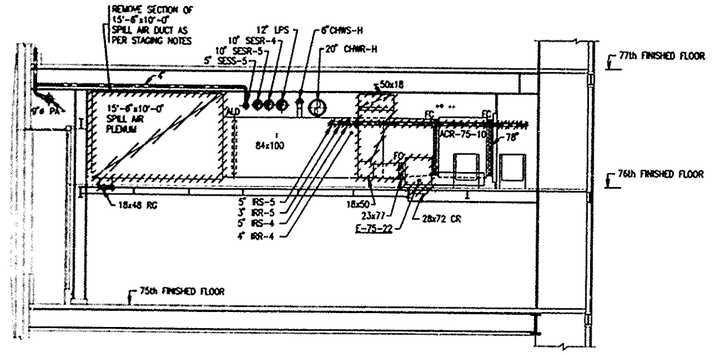


SECTION – REMOVAL N M-20

SCALE IN FEET 0 8 16

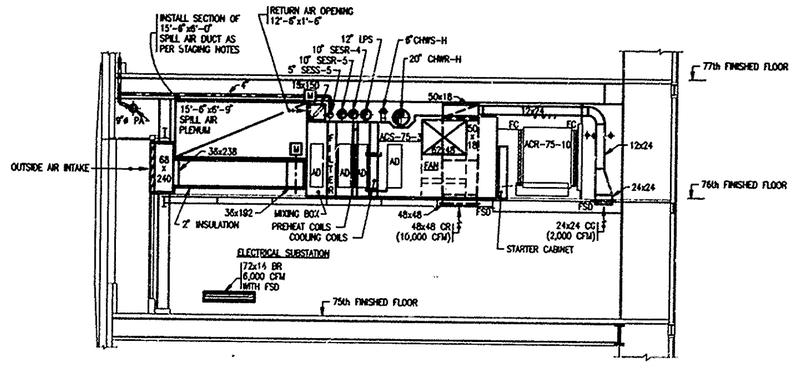


SECTION – INSTALLATION N M-21

SCALE IN FEET 0 8 16

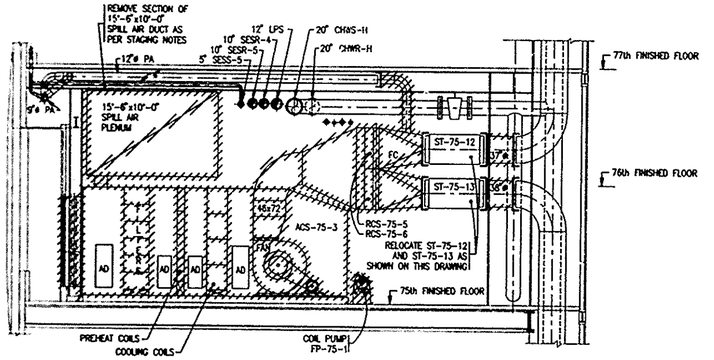


SECTION – REMOVAL 0 M-20

SCALE IN FEET 0 8 16

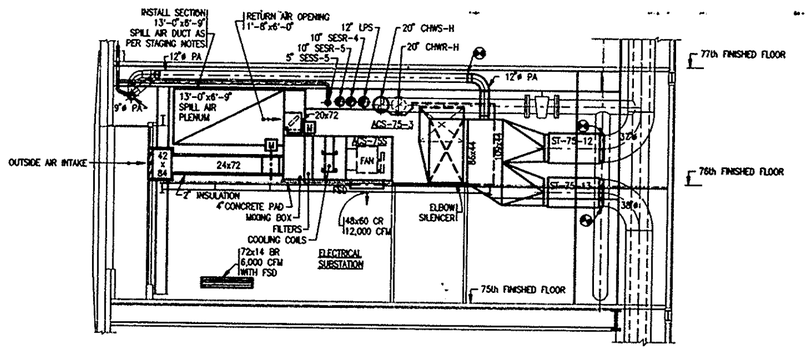


SECTION – INSTALLATION 0 M-21

SCALE IN FEET 0 8 16

I HEREBY CERTIFY THAT THIS IS A TRUE AND CORRECT COPY OF ONE OF THE CONTRACT DRAWINGS CONSTITUTING A PART OF CONTRACT NO. WTC-802.071 IN THE FORM IN WHICH SAID DRAWINGS EXISTED AT THE TIME THE SAID CONTRACT WAS EXECUTED BY THE PARTIES.

DATE 6/21/95 William A. Abrams SPEC. WRITER

DATE 8/15/95 Peter K Sweeney ENGINEER OF DESIGN

FILE NAME: 750_M22 SCALE FACTOR 1=8

Sheet 76 of 224

THE PORT AUTHORITY OF NY & NJ

Peter K Sweeney
ENGINEERING PROGRAM MANAGER - WORLD TRADE

Alfred Aram
CHIEF MECHANICAL ENGINEER

| No. | Date | Revision | Approved |
|---|---|---|---|

Engineering Department
Design Division

The World Trade Center

Electrical/HVAC Upgrade Program

Title

# TOWER ONE AND TWO LOW VOLTAGE SUBSTATIONS CONSTRUCTION AND INSTALLATION

## MECHANICAL

## SUBSTATION SS–75S TOWER ONE SECTIONS

This drawing subject to conditions in contract. All inventions, ideas, designs and methods herein are reserved to Port Authority and may not be used without its written consent.

| A.B./E.E. | E.E. | S.W. |
|---|---|---|
| Designed by | Drawn by | Checked by |

Date 5/1/95 Scale AS NOTED

Contract Number WTC-802.071

Drawing Number M-22